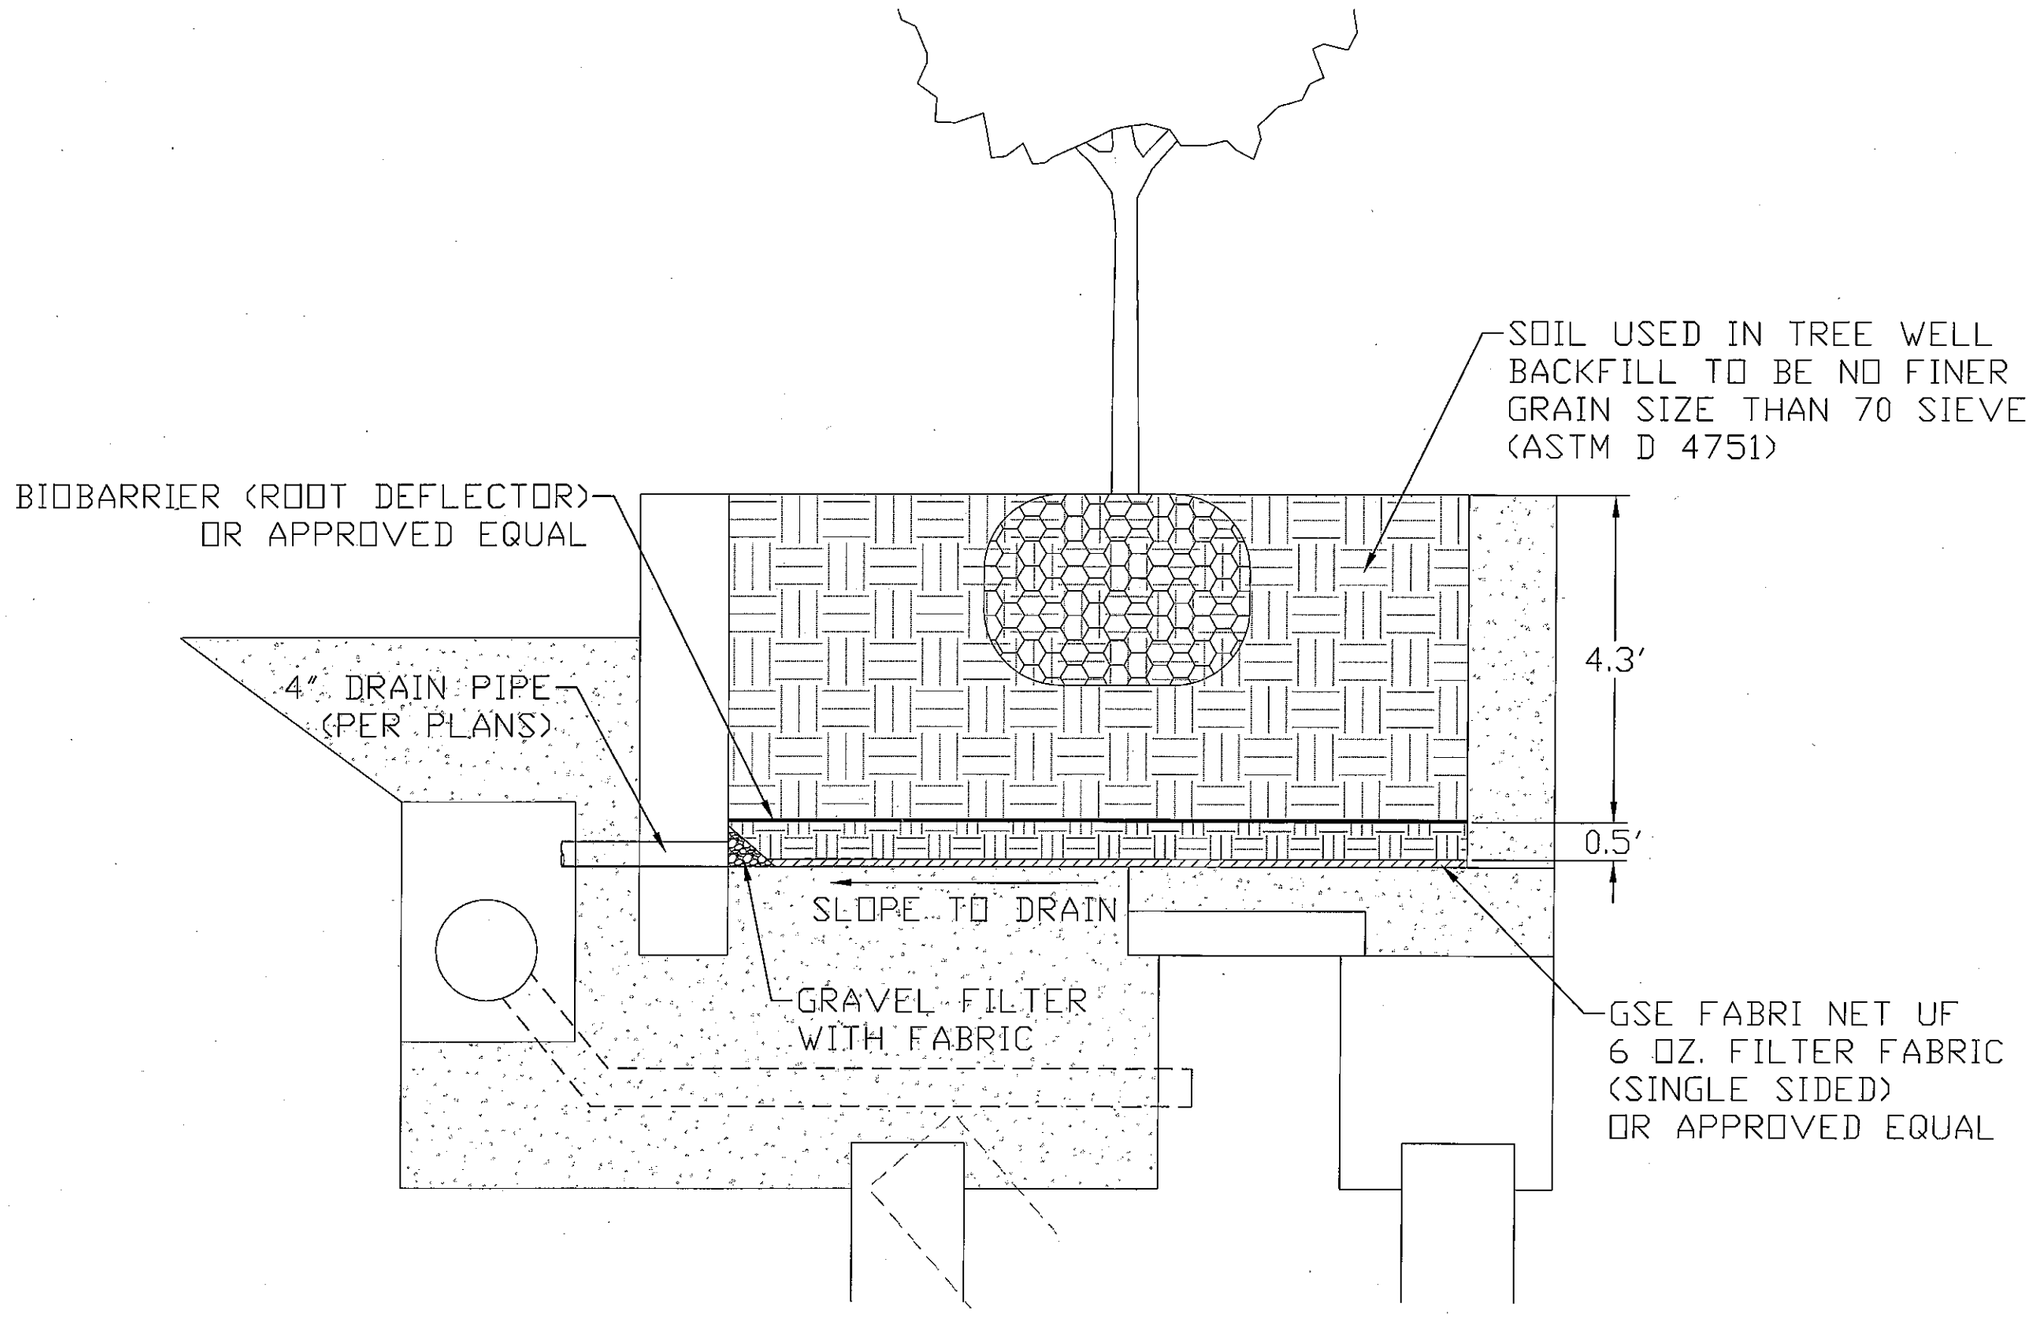

PLANS PREPARED UNDER THE DIRECTION OF:

LEE A. ALFORD, P.E.
P.E. NO. 51859

Plotted: Aug 19, 2008 - 2:44pm By: hammadandal

REVISIONS:

ETM NO. 07-146-02
DRAWN BY: A. KINSMAN
DESIGNED BY: D. HOMMELAND
CHECKED BY: N.J.D. MILLIGAN
DATE: MAY 2008

JACKSON SQUARE
FOR
CR - VI PHILLIPS LLP

England-Thims & Miller, Inc.
ENGINEERS - PLANNERS - SURVEYORS - LANDSCAPE ARCHITECTS
14775 OLD ST. AUGUSTINE ROAD JACKSONVILLE, FLORIDA 32258
CERTIFICATE OF AUTHORIZATION NUMBER: 2584
PHONE NUMBER (904) 642-8990 FAX NUMBER (904) 646-9485

DRAWING NO.

G:\06-15808-1&8-01\Design\DWG\TREE-WELL-SEC.dwg